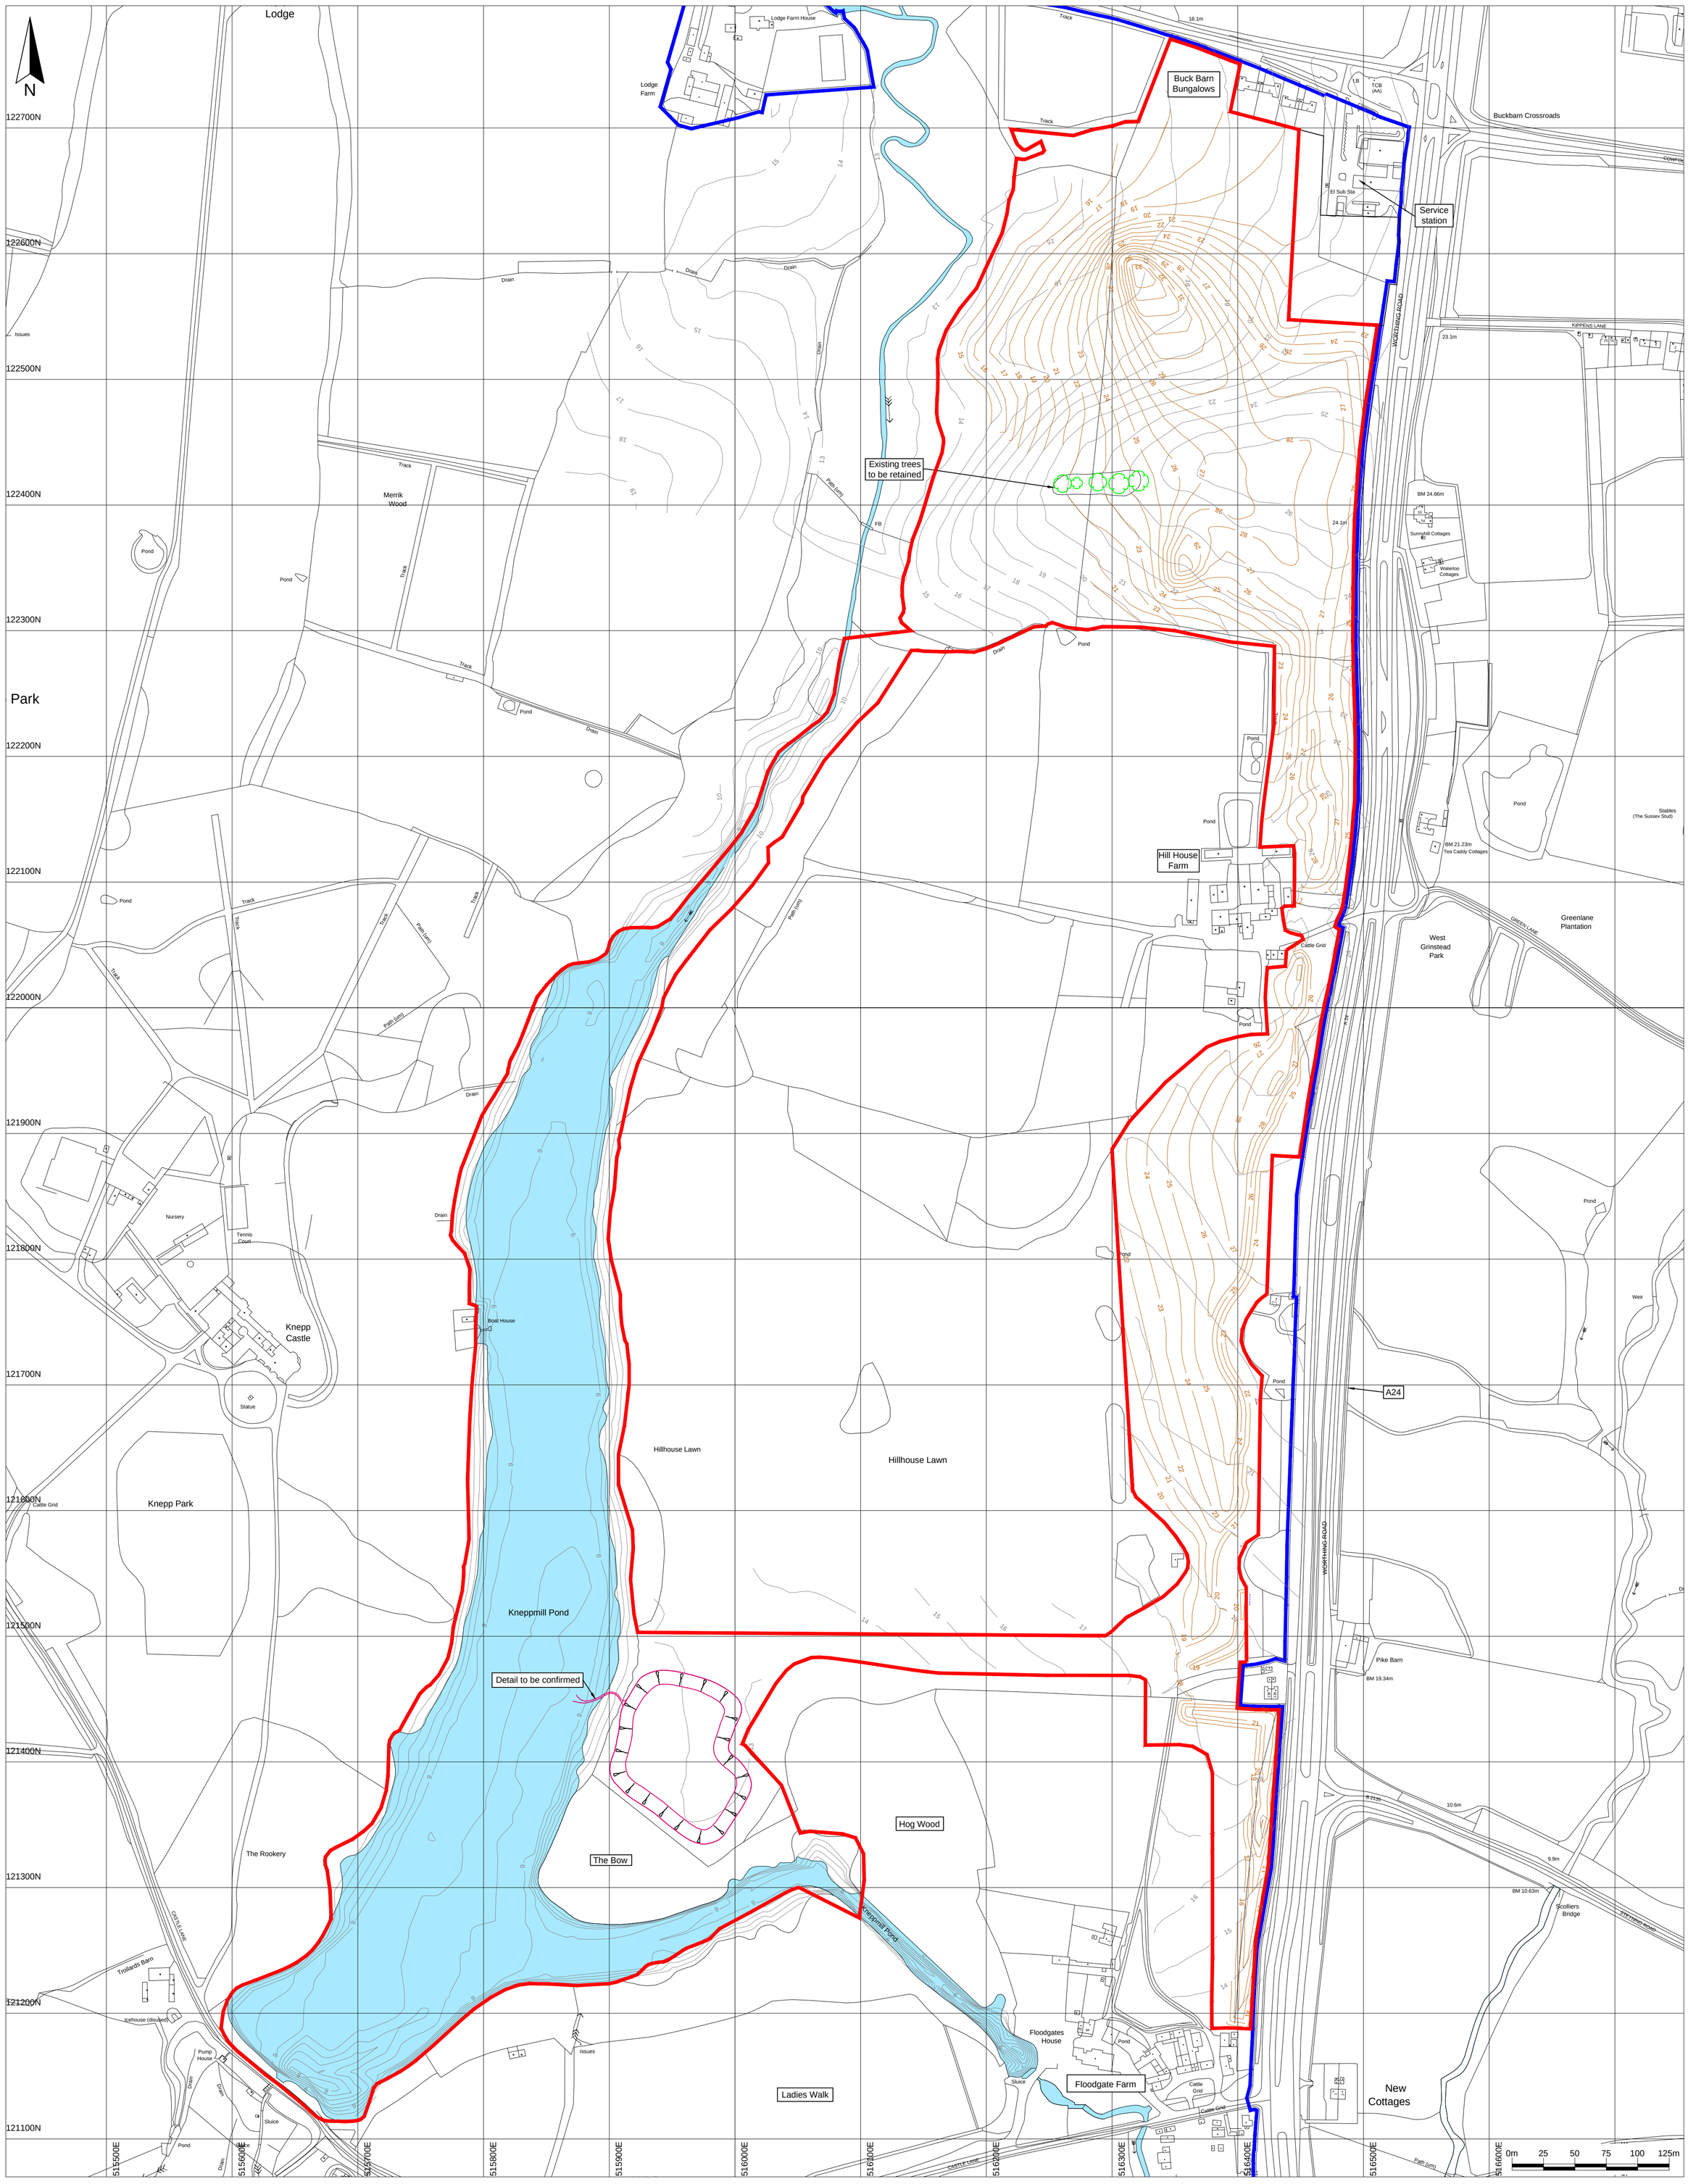

Key / Notes

- Proposed planning application boundary
- Knepp Park boundary
- Approximate location of the proposed borrow pit
- —26.0— Existing contours (mAOD)
- — 26 — Proposed contours of the Tor and landscape bunds (mAOD)

Note:
Tor and landscape bund contours based on model reference MAT-KC-SPS-1396_09-004REVF.LSS

Rev	Amendments	Date

Site: KNEPP CASTLE

Client: Knepp Castle Estate

Title: Plan showing the revised design for the Tor and landscape bund

Figure 1 | Scale: 1:2,500@A1

Drawing Ref: MAT/KC/10-09/15257 | Issue Date: 11/11/2009

Drawn by: KR | Approved by: BMJ | Checked by:

MJCA
Technical advisers on environmental issues
Baddesley Colliery Offices,
Main Road, Baxterley, Atherstone,
Warwickshire, CV9 2LE.
Telephone : 01827 717891
Fax : 01827 718507

Reproduced scale mapping by permission of Ordnance Survey on behalf of The Controller of Her Majesty's Stationery Office. © Crown copyright 2006. All rights reserved. Licence number 100017818.